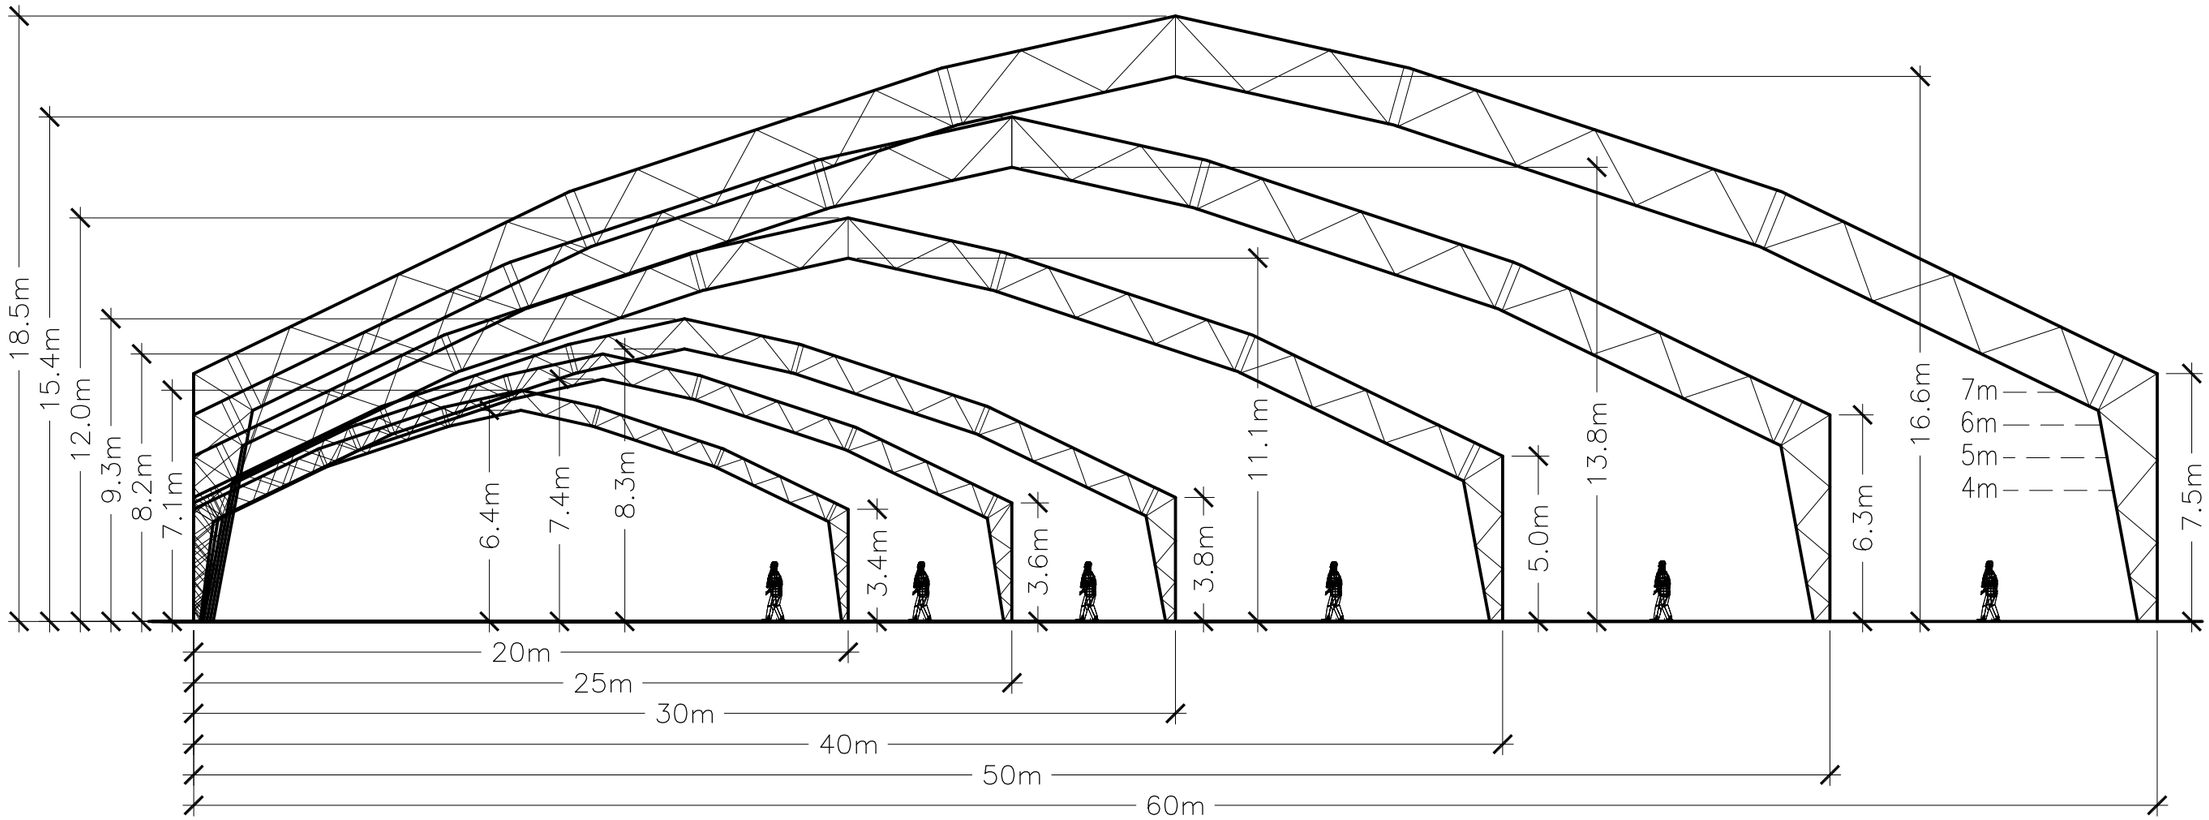

S-SPAN S-20 - S25 - S30 - S40 - S50 - S60

S-SPAN STRUCTURES ARE MODULAR ON 6M BAYS

Universal FABRIC STRUCTURES
UFS AUSTRALASIA PTY LTD
SALT RETAIL SHOP T16, BELLS BOULEVARD, SALT SOUTH KINGSCLIFF, NSW 2487
Tel: (02) 6674 4466 Fax: (02) 6674 4488

Project Title: SUPA–SPAN_STRAIGHT_PROFILE–SERIES

Drawing Title: FRAME_ELEVATION

Scale: NTS | Date: 21–04–10

Drawn By: GG | Checked By: JJ | Passed By: DG

Drawing No: SS–S_SERIES–E

Drawing Status: INFORMATION

Mark	Date	By	Revision

COPYRIGHT

THIS DOCUMENT IS CONFIDENTIAL AND REMAINS THE PROPERTY OF UFS AUSTRALASIA PTY LTD.. IT MUST NOT BE DISCLOSED OR COPIED BY ANY MEMBER OR USED FOR ANY OTHER PROJECT WITHOUT THE WRITTEN APPROVAL OF UFS AUSTRALASIA PTY LTD.